



**BUILDING DESIGN CRITERIA**  
 Wind Load - in Accordance with AS.1170.2:2002  
**REGION A & B, TERRAIN CATEGORY 2**  
 Annual Probability of Exceedance 1:500  
 MAX REGIONAL WIND SPEED - V500 = 57 m/s  
**BCA CLASSIFICATION - CLASS 10**

EXTERNAL DIMENSIONS - 9.6m x 3.3m  
 LAUNDRY - 7.075 x 3.15 = 22.29 m<sup>2</sup>  
 CLEANER - 3.15 x 2.325 = 7.32m<sup>2</sup>  
 CEILING HEIGHT  
 2400

FIRE LEGEND		
SYMBOL	DESCRIPTION	QTY
☐	SMOKE DETECTOR : HARD WIRED	2
☐	FIRE EXTINGUISHER c/w SIGNAGE	1

ELECTRICAL LEGEND		
SYMBOL	DESCRIPTION	QTY
☐	CIRCUIT BREAKER BOARD : (POINT of ENTRY)	1
☐	SWITCH : LIGHT : SINGLE	2
☐	SWITCH : PHOTO-ELECTRIC : (PE CELL)	1
☐	LIGHT : 2x36W FLUORESCENT : DIFFUSED	3
☐	LIGHT : EXTERNAL BULKHEAD : W/PROOF	1
☐	FAN : EXHAUST : WALL MOUNTED Ø250	2
☐	HARDWIRED	5
☐	GPO : 20 AMP SINGLE : HEIGHT SHOWN	
☐	ISOLATOR : W/PROOF : HEIGHT SHOWN	1
Damps TOTAL BUILDING AMPAGE - SINGLE PHASE		

REVISIONS	
NO.	DESCRIPTION
1	ISSUED FOR CONSTRUCTION
2	ISSUED FOR APPROVAL POST REVIEWS
3	ISSUED FOR CLIENT APPROVAL
4	ISSUED FOR INTERNAL REVIEW

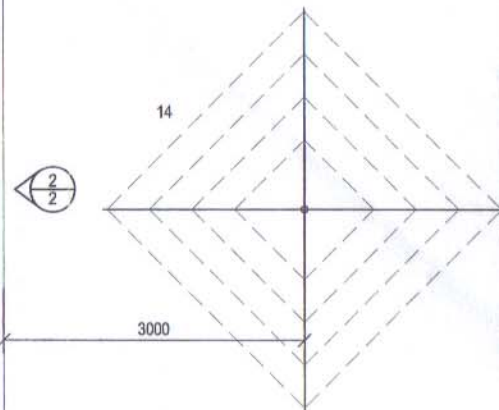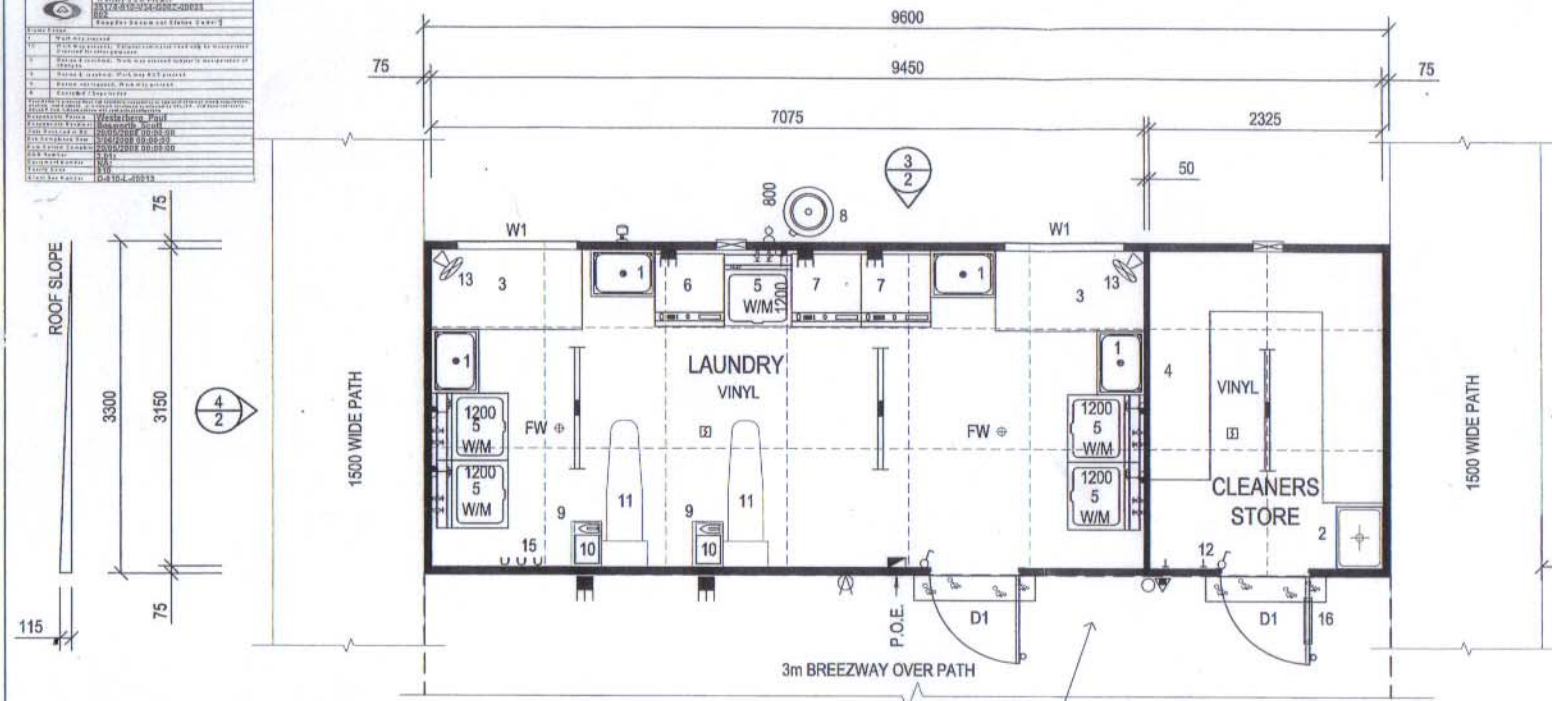

EQUIPMENT LIST		
No.	DESCRIPTION	QTY
D1	2040x870 METAL DOOR c/w CLOSER & FLYDOOR INSERT MASTERKEYED LEVER LOCKSETS	2
W1	1190w x 900h ALUMINIUM SLIDING WINDOW c/w FLYSCREEN	2
1	46 LITRE S.S. LAUNDRY TROUGH c/w CABINET UNDER	4
2	CLEANERS TROUGH (JANITORS SINK) c/w LEGS & GRILL & CHROME PLATED COPPER PIPES	1
3	600 WIDE BENCH TOP IN LAMINATED MDF BOARD WITH GALV SUPPORT FRAME	2
4	3 TIER SHELVING MDF LAMINATED BOARD c/w GALV SUPPORT FRAME	1
5	ELECTRIC WASHING MACHINE	5
6	ELECTRIC CLOTHES DRYER - VENT DIRECT TO OUTSIDE c/w GALV. STAND 450MM OFF FLOOR	1
7	ELECTRIC CLOTHES DRYER - DOUBLE STACKED - VENT DIRECT TO OUTSIDE	2
8	ELECTRIC HOT WATER SYSTEM - (OPTIONAL 5 STAR RATED)	1
9	450x300 SHELVES LAMINATED BOARD c/w SUPPORT BRACKETS	2
10	IRON HARD WIRED COMMERCIAL QUALITY WITH STEAM ACTION & AUTOMATIC POWER CUT OFF	2
11	IRONING BOARD - FOLD DOWN WALL MOUNTED IN CABINET	2
12	CHROME PLATED COAT HOOK	2
13	FAN DIA 600 OSCILLATING (WALL MOUNTED)	2
14	CLOTHES LINE (HEAVY DUTY) FREE STANDING TYPE	1
15	BROOM HANDLE GRIPS - SPRING LOADED	3
16	VENTILATION GRILL 150H x 450W ALUMINIUM	

**PLAN VIEW**  
 scale 1:50

BREEZEWAY DETAILS  
 REFER TO DRAWINGS  
 SQ02909-B31-01

**ROBIN SALTER & ASSOCIATES**  
 CHARTERED CONSULTING  
 ENGINEERS AND DESIGNERS  
 P.O. BOX 1017 3301  
 FAX: (08) 9317 3337  
 EMAIL: r.salter@robin.com.au  
 BY: \_\_\_\_\_ DATE: \_\_\_\_\_  
 ROBIN SALTER B.E.(Hons), C.P. Eng., M.I.E. Aust.  
 FRANK MARON B.E., C.P. Eng., M.I.E. Aust.

**PANEL BUILDING SHORT SPECIFICATION**

- STEEL CHASSIS c/w GALV. JOISTS 75 X 40 SECTION @ MAX 400 CTRS
- 22mm T&G AQUATITE TERMITE TREATED PARTICLE BOARD
- 2.0mm SLIP RESISTANT VINYL FLOOR FINISH c/w 100 HIGH COVING
- WALLS EXT 75mm PANEL c/w 0.4mm C/BOND FACINGS - REFER COLOUR SCHEDULE
- WALLS INT 50mm PANEL c/w 0.4mm C/BOND FACINGS - REFER COLOUR SCHEDULE
- R1.8 POLYESTER INSULATION BETWEEN CEILING JOISTS WITH THERMALBREAK - TOTAL ROOF RATING R3.6
- GALV. STEEL CEILING / ROOF FRAME WITH ZINCALUME ROOF DECKING
- PRE-FINISHED PLYWOOD CEILINGS c/w ALUMIN. COF-NICE
- COLORBOND ROOF FLASHINGS & CORNER TRIMS - REFER COLOUR SCHEDULE
- METAL EXTERNAL DOOR FRAME - POWDERCOATED - REFER COLOUR SCHEDULE

REFER ALSO TO SEPARATE:  
 - EQUIPMENT SPECIFICATION SHEET  
 - MATERIAL SPECIFICATION SHEET  
 - COLOUR SCHEDULE

0	ISSUED FOR CONSTRUCTION	CD	15.04.08
C	ISSUED FOR APPROVAL POST REVIEWS	Jv	15.04.08
B	ISSUED FOR CLIENT APPROVAL	Jv	18.01.08
A	ISSUED FOR INTERNAL REVIEW	Jv	15.01.08

REV DESCRIPTION INIT DATE  
 DRAWN BY: K.VIJAYAN DATE: 01.01.08 CHECKED BY: Jv DATE: 14.01.08 SCALE: 1:50

THIS DRAWING IS PROTECTED BY COPYRIGHT LAWS © 2007 DO NOT SCALE. REFER TO DIMENSIONS ONLY

**Fleetwood**

**HEAD OFFICE**  
 1240 ABERNETHY RD HIGH WYCOMBE W.A. 6057  
 PH: (08) 9281 7500 FAX: (08) 9281 7580  
 EMAIL: info@fleetwood.com.au INTERNET: www.fleetwood.com.au  
 INTERSTATE BRANCHES:  
 505 WATERLOO CTR RD, BURYTON S.A. 5110  
 PH: 8280 5500 FAX: 8280 5511  
 DALGETY RD ALICE SPRINGS N.T. 0870  
 PH: 8952 1009 FAX: 8952 1177  
 50 McKINNON RD, BERRIMAH, VIC 3646  
 N.T. 0820 PH: 8932 4900 FAX: 8932 4900

CLIENT: **WORSLEY E & G PROJECT**  
 LOCATION: Lot 3052 Cnr Mornington & Gastaldo Roads, Colliie  
 TITLE: **LAUNDRY / CLEANERS STORE - 9.6m x 3.3m**  
 DWG No: **SQ02909-B03-01** JOB No: **P1980** REV: **0** SHEET: **A3**