




## OCS INTERNATIONAL – Mornington Village Amenity Block





## OCS INTERNATIONAL – Mornington Village Amenity Block



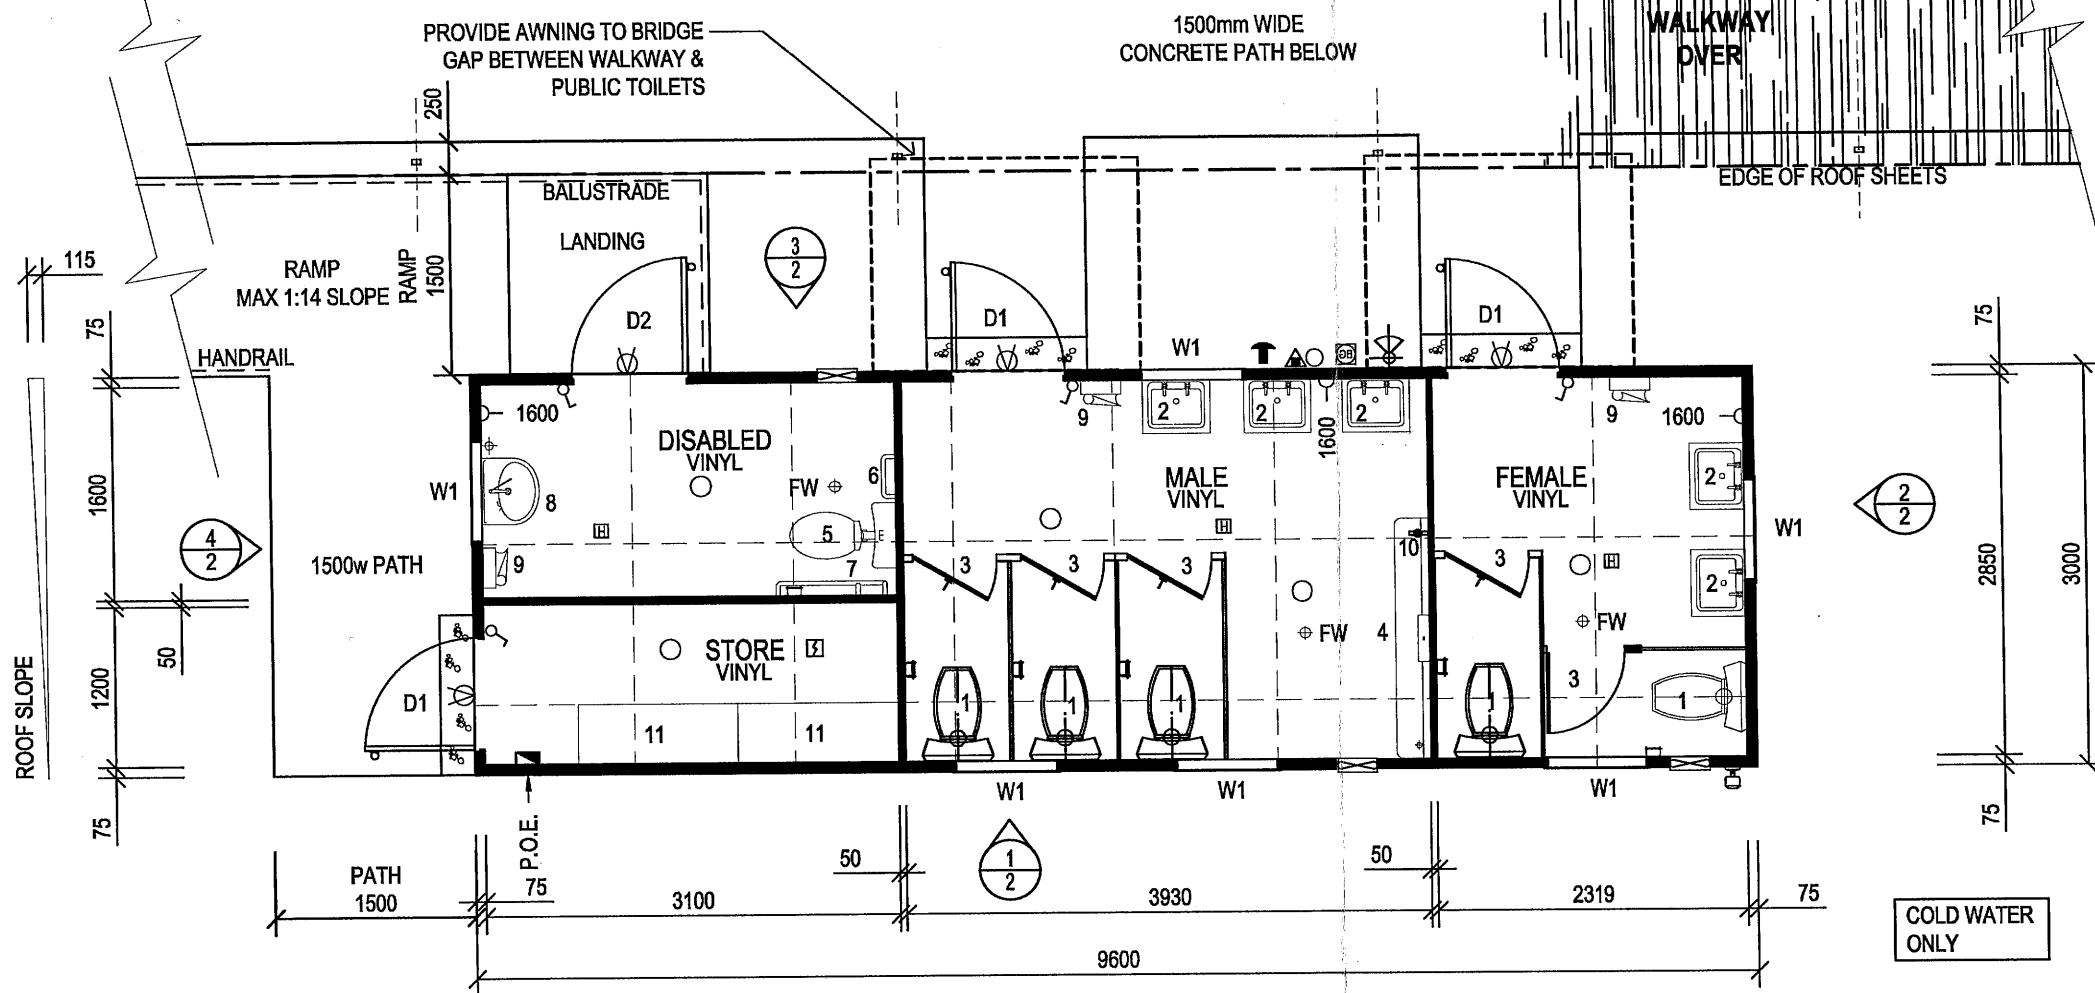

## PLAN VIEW

scale 1:50

### EQUIPMENT LIST

No.	DESCRIPTION	QTY
D1	2040 x 820 METAL EXTERNAL DOOR c/w CLOSER & MASTER KEYED LOCKSETS	3
D2	2040 x 870 METAL EXTERNAL DOOR c/w CLOSER & MASTER KEYED LOCKSETS	1
W1	350 x 750 FIXED VENTED WINDOWS C/W FLYSCREEN	6
1	TOILET PAN C/W DUAL FLUSH CISTERN & PAPER HOLDER	5
2	S.S. HANDBASIN C/W MIRROR & SHELF OVER	5
3	800 WIDE TOILET CUBICLE C/W 600 WIDE DOOR & INDICATOR BOLT	5
4	1800 LONG WALL HUNG S.S. URINAL C/W CISTERN	1
5	W.C.DISABLED PAN C/W DUAL FLUSH CISTERN & PAPER HOLDER.	1
6	S.S. DISABLED GRABRAIL 300 LONG	1
7	S.S. DISABLED GRABRAIL 600 x 950	1
8	DISABLED HAND BASIN & TAPS C/W MIRROR	1
9	PAPER TOWEL DISPENSER & BIN	3
10	WASH DOWN TAP	1
11	3 TIER SHELVING 1.8m LONG - MDF LAMINATED BOARD c/w GALV FRAME	2

### PANEL BUILDING SHORT SPECIFICATION

- STEEL CHASSIS C/W GALV. JOISTS 75 X 40 SECTION @ MAX 400 CTRS
- 22mm T&G AQUATITE TERMITE TREATED PARTICLE BOARD
- 1.5mm VINYL FLOOR FINISH TO STORE
- 2.0mm SLIP RESISTANT VINYL FLOOR FINISH c/w 100 HIGH COVING TO WET AREAS
- WALLS EXT 75mm PANEL c/w 0.4mm C/BOND FACINGS - REFER COLOUR SCHEDULE
- WALLS INT 50mm PANEL c/w 0.4mm C/BOND FACINGS - REFER COLOUR SCHEDULE
- R1.8 POLYESTER INSULATION BETWEEN CEILING JOISTS WITH THERMALBREAK - TOTAL ROOF RATING R3.6
- GALV. STEEL CEILING / ROOF FRAME WITH ZINCALUME ROOF DECKING
- PRE-FINISHED PLYWOOD CEILINGS c/w ALUMIN. CORNICE
- COLORBOND ROOF FLASHINGS & CORNER TRIMS - REFER COLOUR SCHEDULE
- METAL EXTERNAL DOOR FRAME - POWDERCOATED - REFER COLOUR SCHEDULE
- ALUMIN. INTERNAL DOOR FRAME - POWDERCOATED - REFER COLOUR SCHEDULE

**ROBIN SALTER & ASSOCIATES**  
CHARTERED CONSULTING  
ENGINEERS AND DESIGNERS

Ph: (08) 9317 3331  
Fax: (08) 9317 3337  
EMAIL: rsalter@line1.net.au

BY \_\_\_\_\_ DATE \_\_\_\_\_

ROBIN SALTER B.E.(Hons), C.P. Eng., M.I.E. Aust.  
FRANK MARONI B.E., C.P. Eng., M.I.E. Aust.

**REFER ALSO TO SEPARATE:**  
- EQUIPMENT SPECIFICATION SHEET  
- MATERIAL SPECIFICATION SHEET  
- COLOUR SCHEDULE